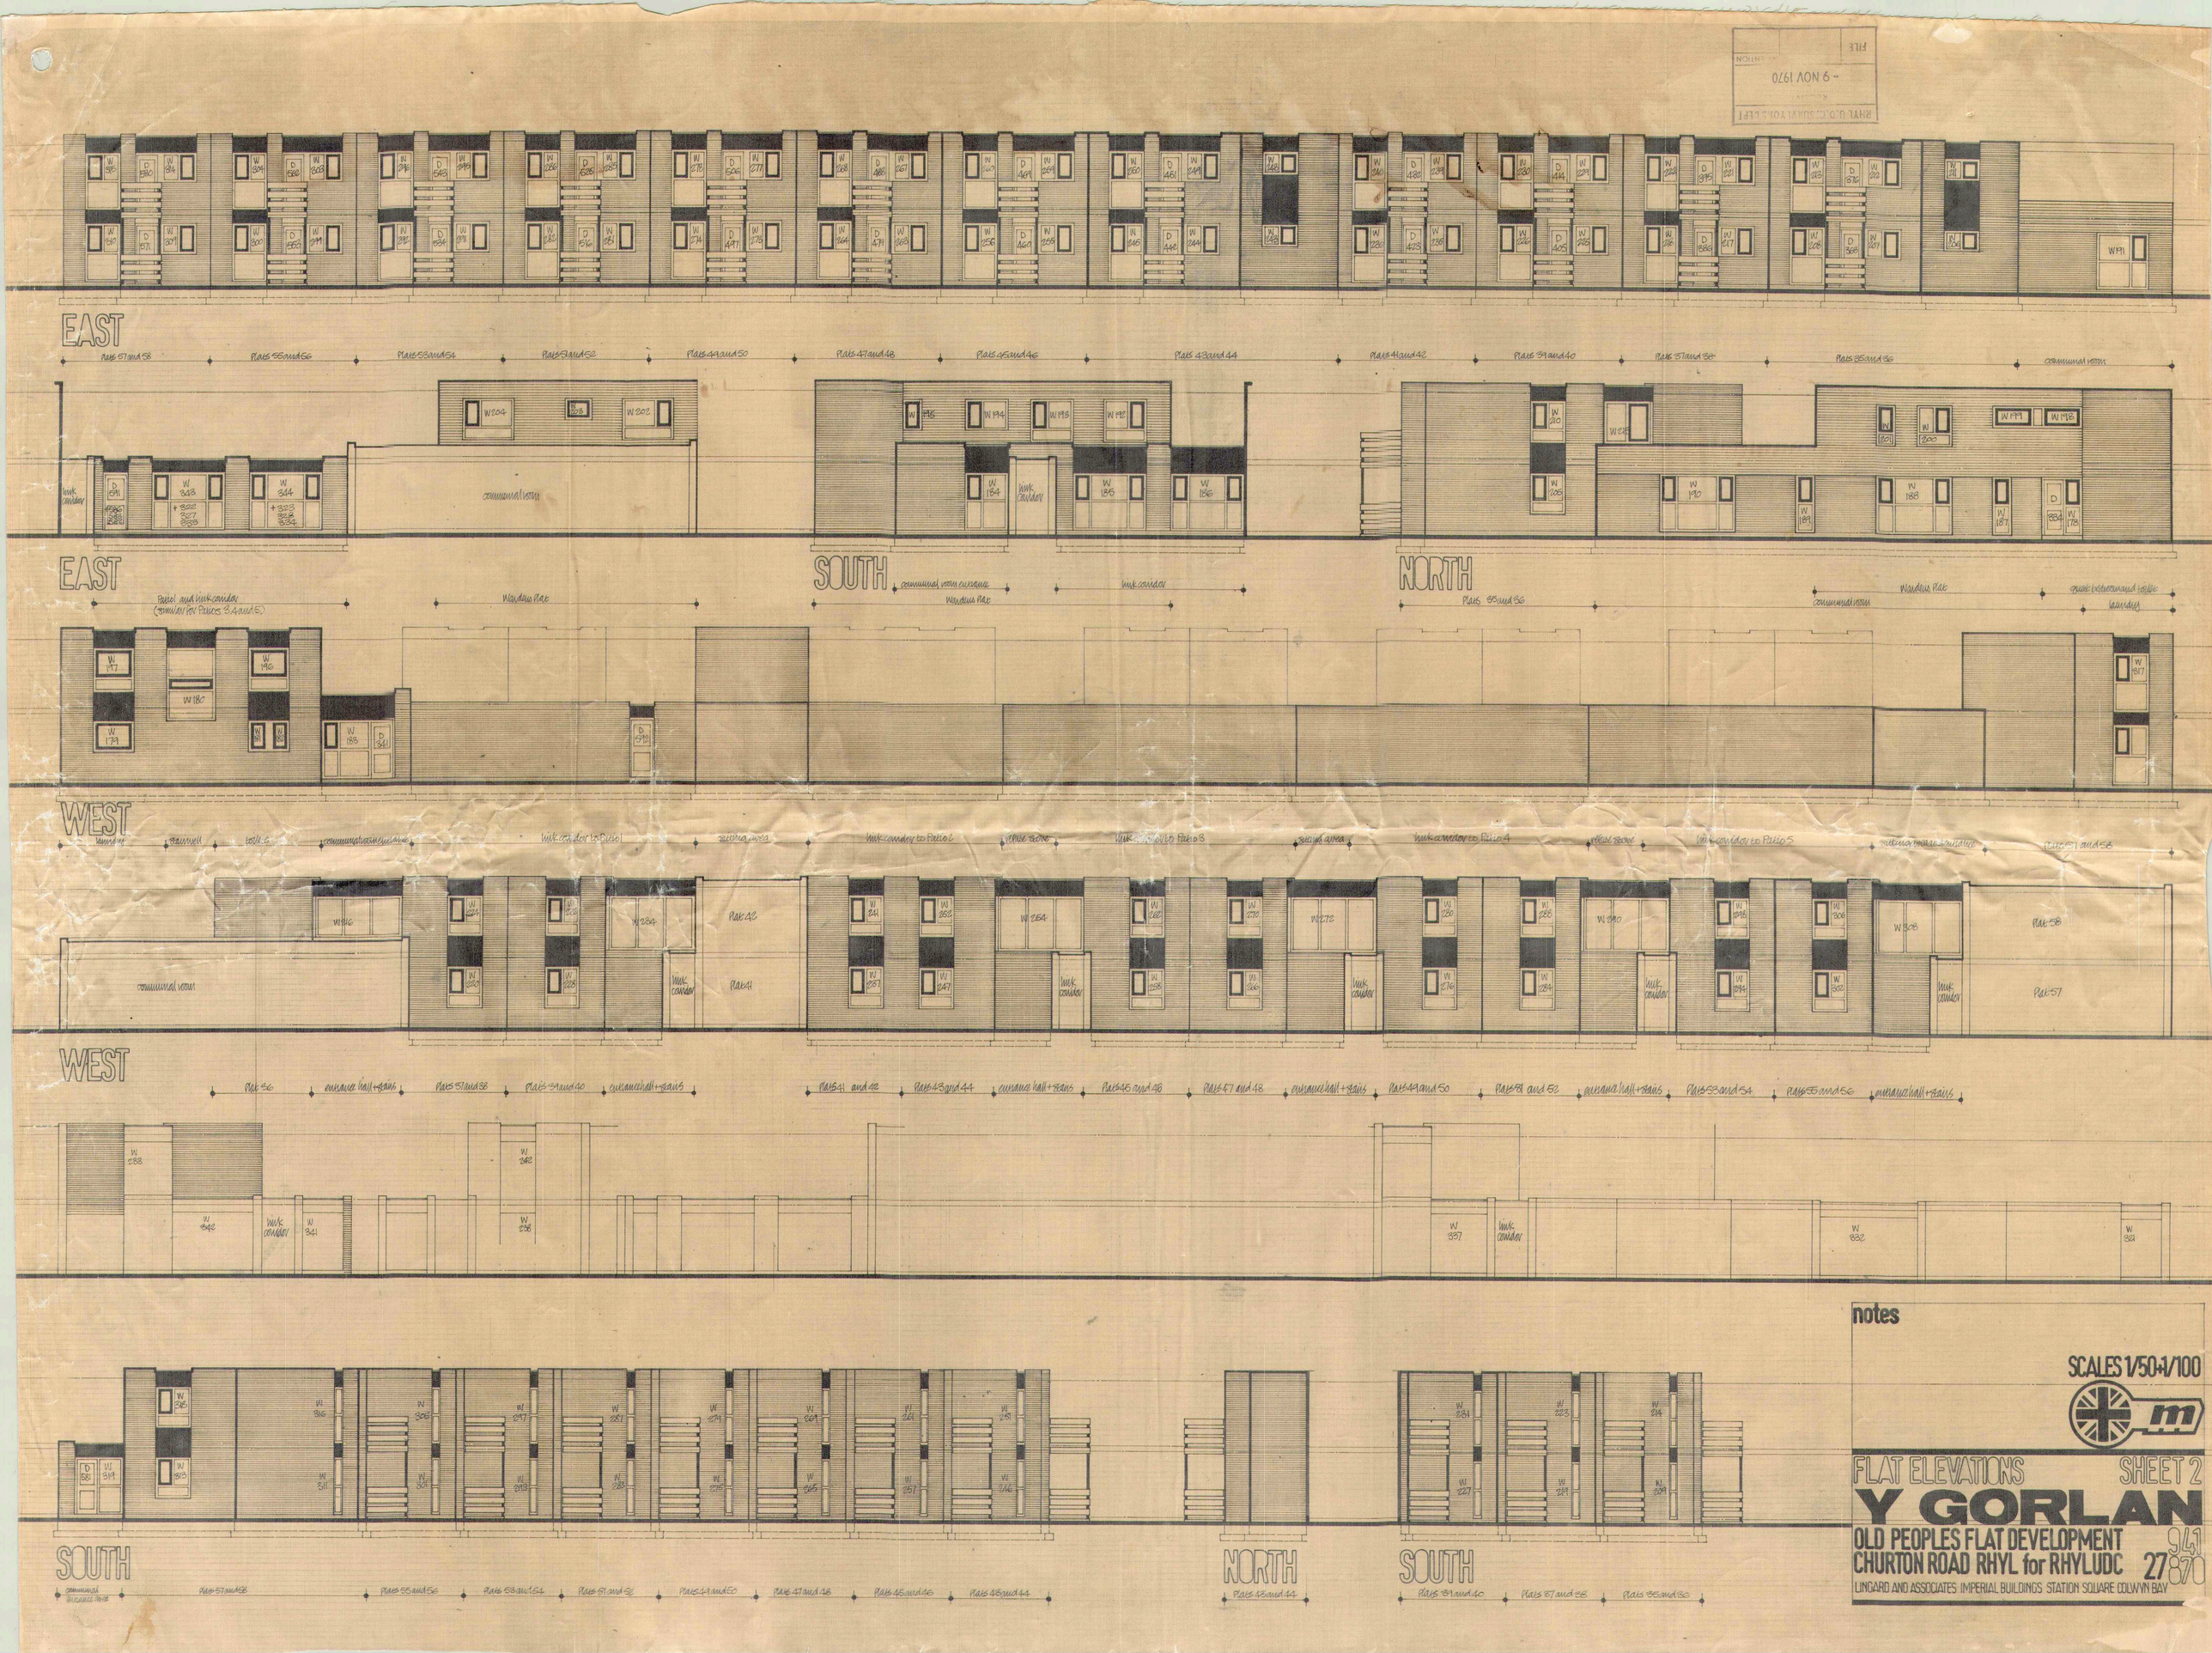

notes

SCALES 1/50+1/100

FLAT ELEVATIONS SHEET 2

Y GORLAN

OLD PEOPLES FLAT DEVELOPMENT
CHURTON ROAD RHYL for RHYLUDC 27 941 870

LINGARD AND ASSOCIATES IMPERIAL BUILDINGS STATION SQUARE COLWYN BAY